S 1/2, NE 1/4, SE 1/4 SEC. 27, T. 25 N., R. 5 E., W.M.

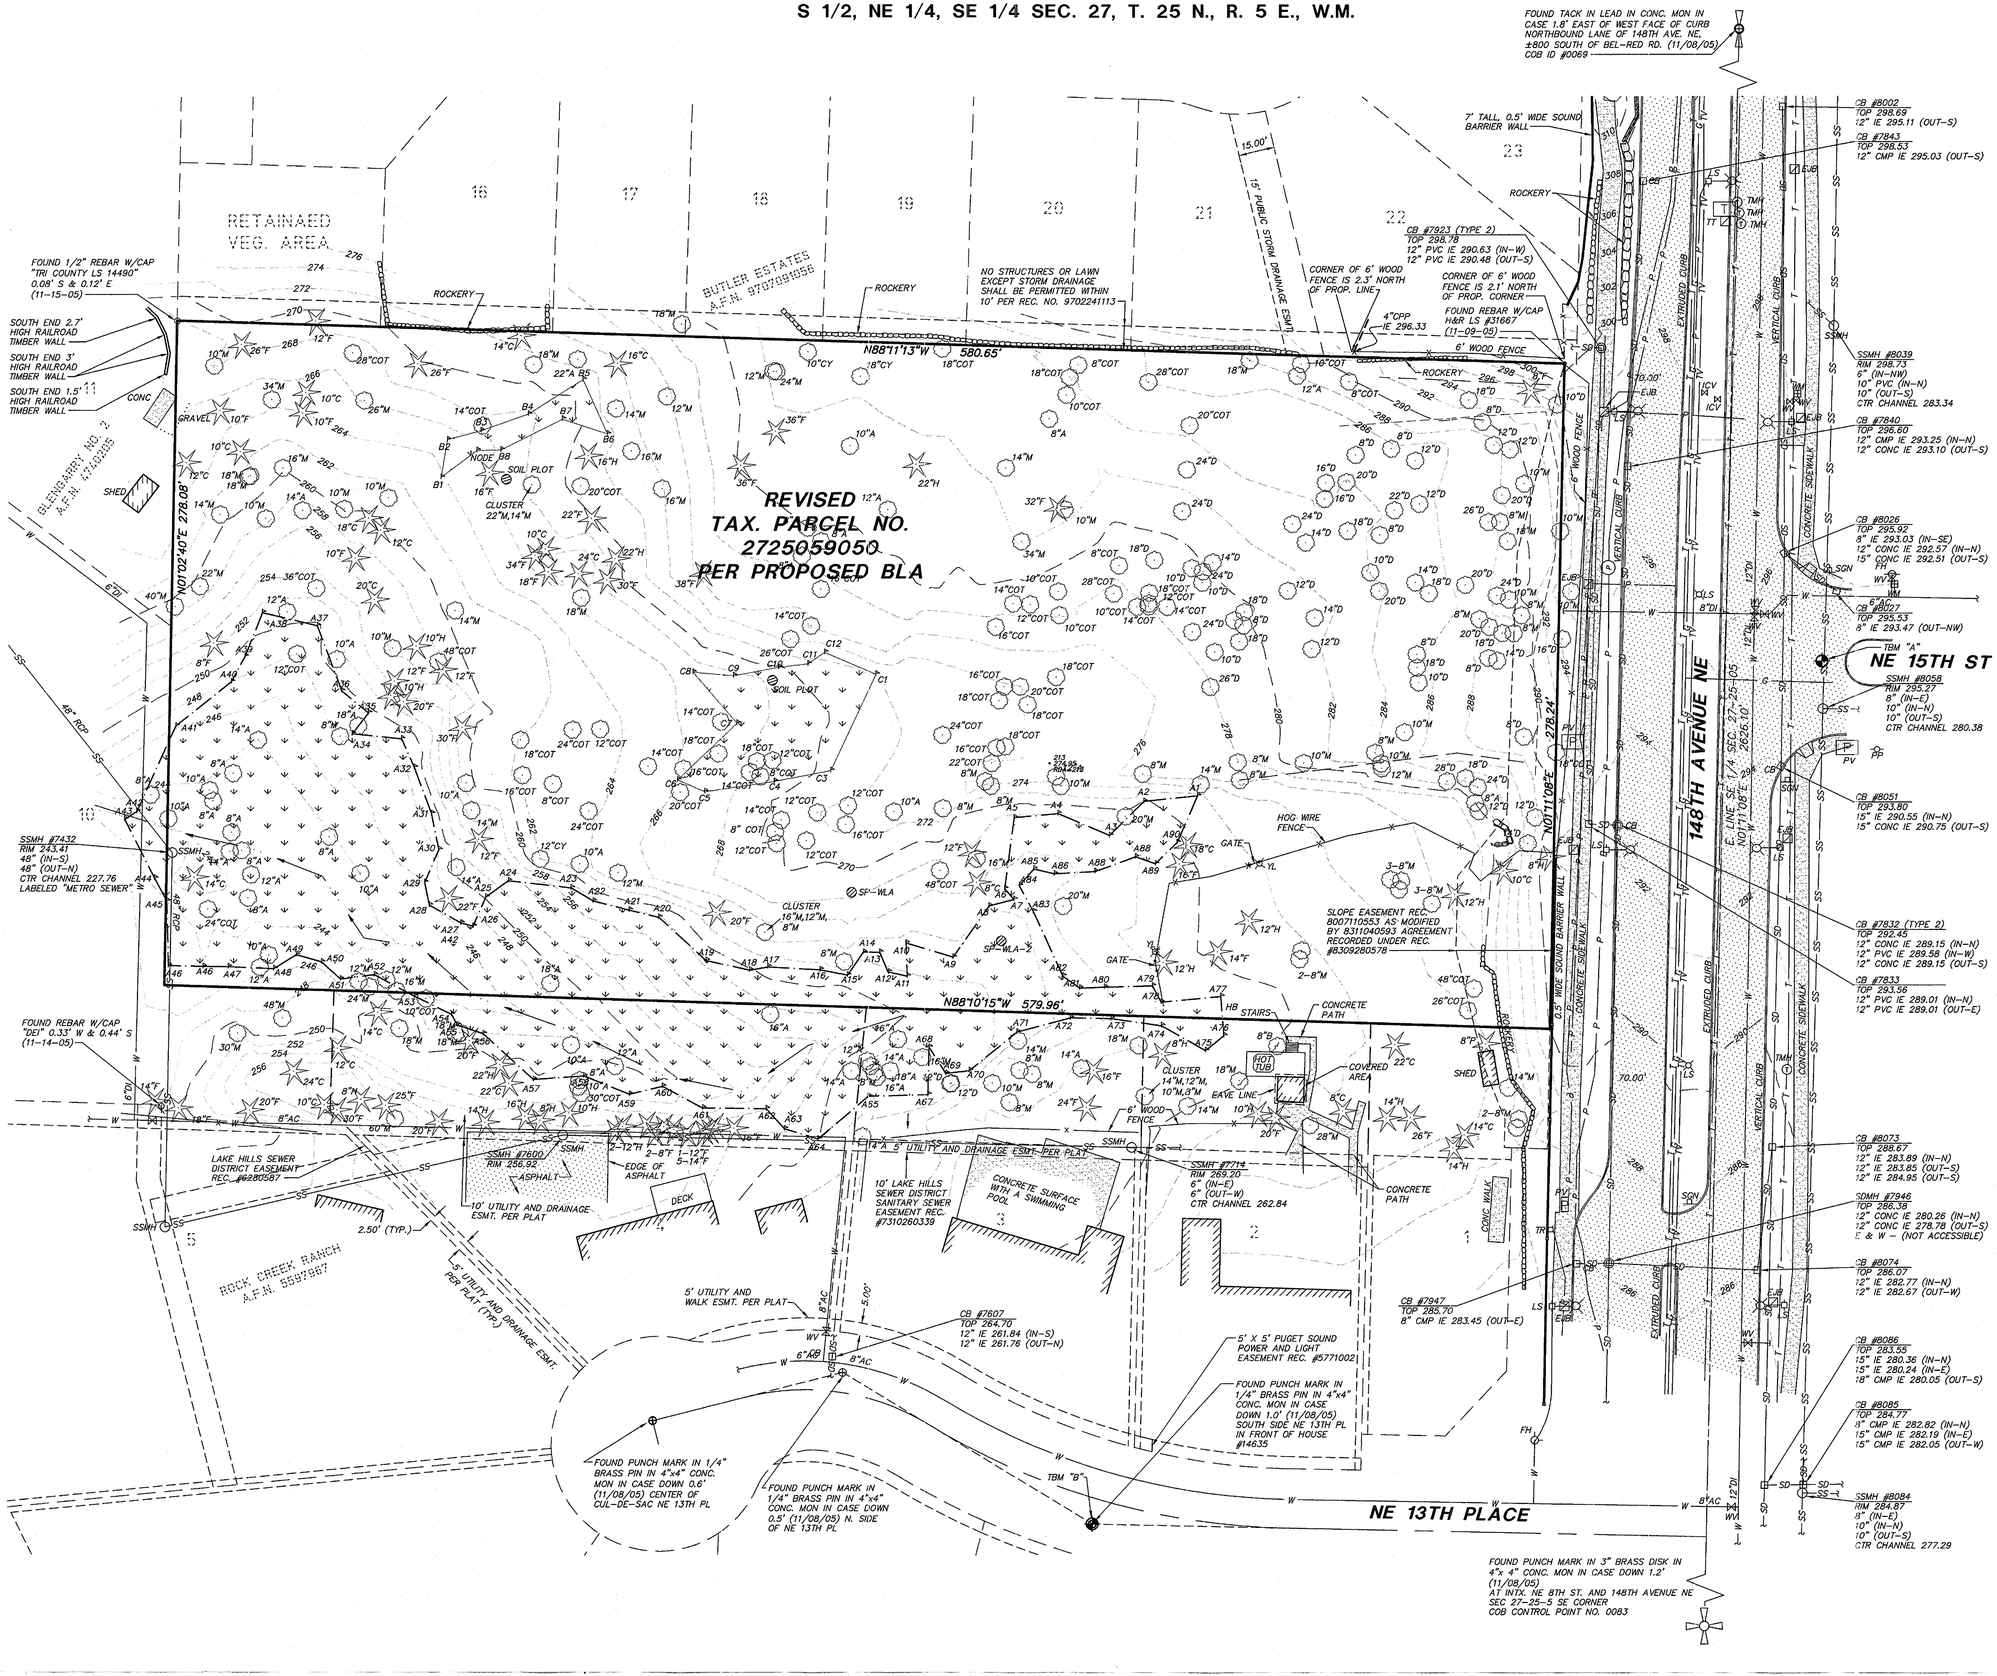

TRIAD ASSOCIATES
12112 115th Ave. NE
Kirkland, WA 98034-6929
425.821.8448
425.821.3481 fax
800.488.0756 toll free
www.triadassoc.com
Land Development Consultants

BOUNDARY AND TOPOGRAPHIC SURVEY

DALE GRIFFITH

GRIFFITH PROPERTY

CITY OF BELLEVUE, WASHINGTON

NO.	DATE	REVISION	BY	CK
1	1/21/09	REVISED BOUNDARY LINE	RCW	RCW
2	6/01/09	ADDED STATE CURB AND LIGHT STANDARD	RCW	RCW
3	9/28/09	REVISED CATCH BASIN SYMBOLS	RSP	RCW

REVIEWED BY: DATE:

RICK A. TOMKINS, PE
PROJECT MANAGER

ROBERT E. WALLIS, PLS
PROJECT SURVEYOR

RICK A. TOMKINS, PE
PROJECT ENGINEER

JEFFREY L. COX, ASLA
PROJECT LANDSCAPE ARCHITECT

FIRST SUBMITTAL DATE: 6/02/09

SCALE: HORIZ.: 1"=30' VERT.:

STATE OF WASHINGTON 18102 REGISTERED PROFESSIONAL LAND SURVEYOR
EXPIRES: 02-05-08

3-10-2010

STAMP NOT VALID UNLESS SIGNED AND DATED

JOB NO. 05-289

SHEET NO. 2 OF 2

© 2009 TRIAD ASSOCIATES

05289TOPO.DWG
SHEET 2